


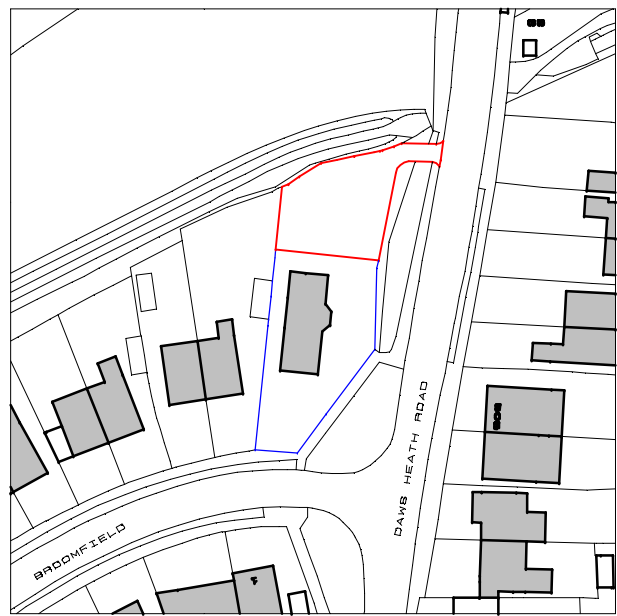



LOCATION PLAN



EXISTING SITE PLAN





PROPOSED SITE PLAN

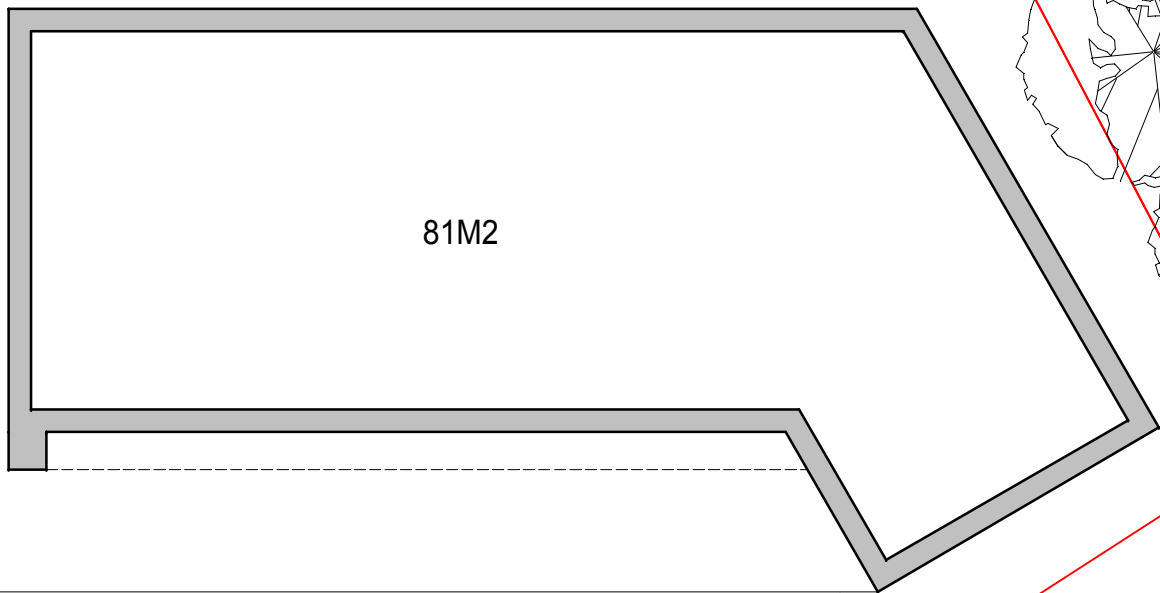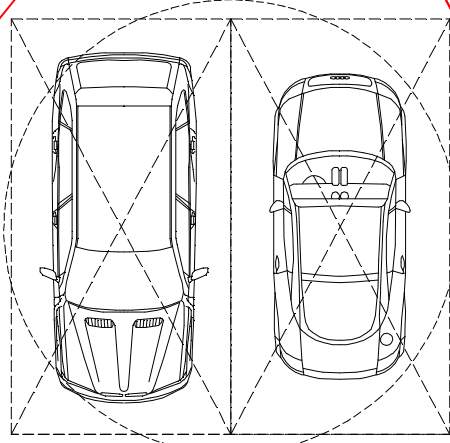


86M2

PROPOSED FLOOR PLAN

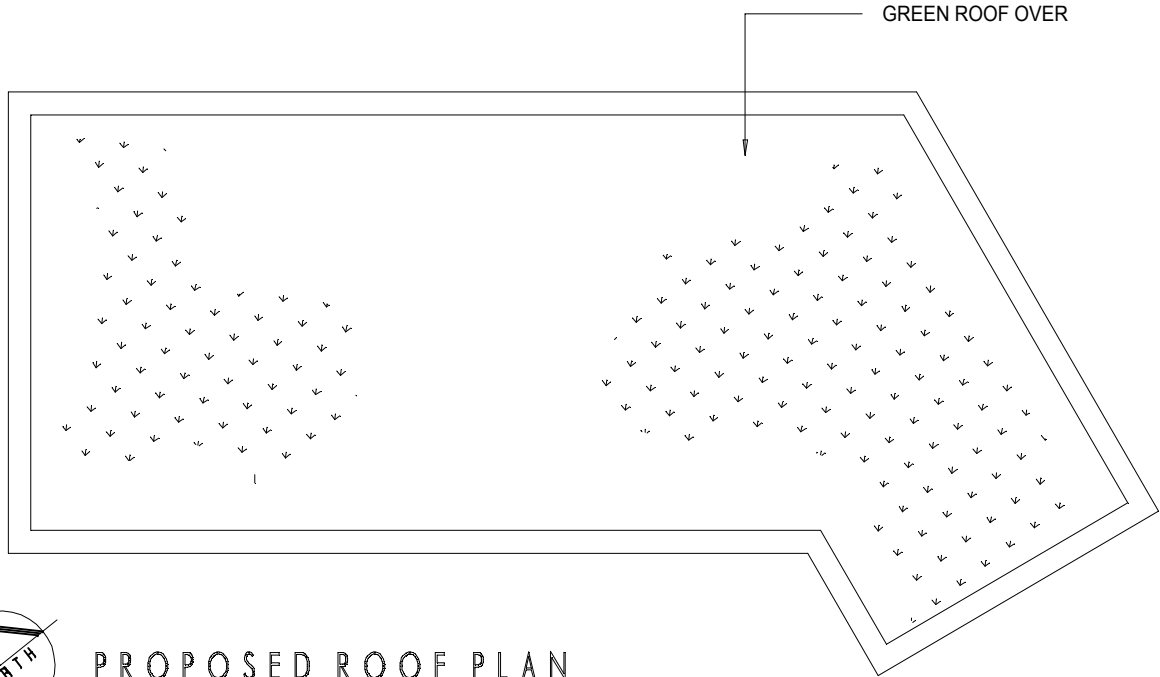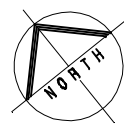

PROPOSED ROOF PLAN

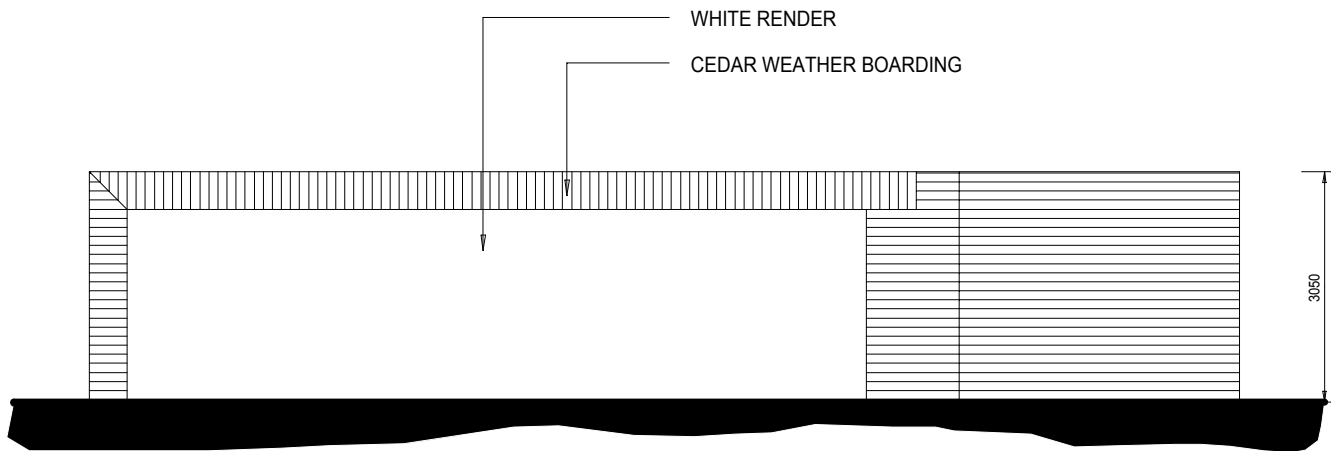


PROPOSED ELEVATION



SCALE IN METRES



SCALE IN METRES

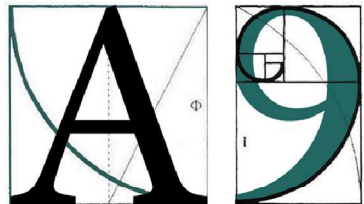

255 London Road, Hadleigh, Essex, SS7 2BN
Info@A9Architecture.co.uk
Tel: 01702 558888 www.A9Architecture.co.uk

Project: 2 Broomfield
Hadleigh
Essex
SS7 2ST

Drawing Title: Location Plan, Existing & Proposed
Site Plan, Proposed Floor Plan & Elevations
Client: Francine Warren

Drawn: DP Checked: AG Date: 08/07/2019 Scale: 1:250, 1:500, 1:100 Paper Size: A2

Job No.	Rev No.	Rev Date	Rev Description
1326	01	E	Preliminary Design
			Order
			Contract
			Working